


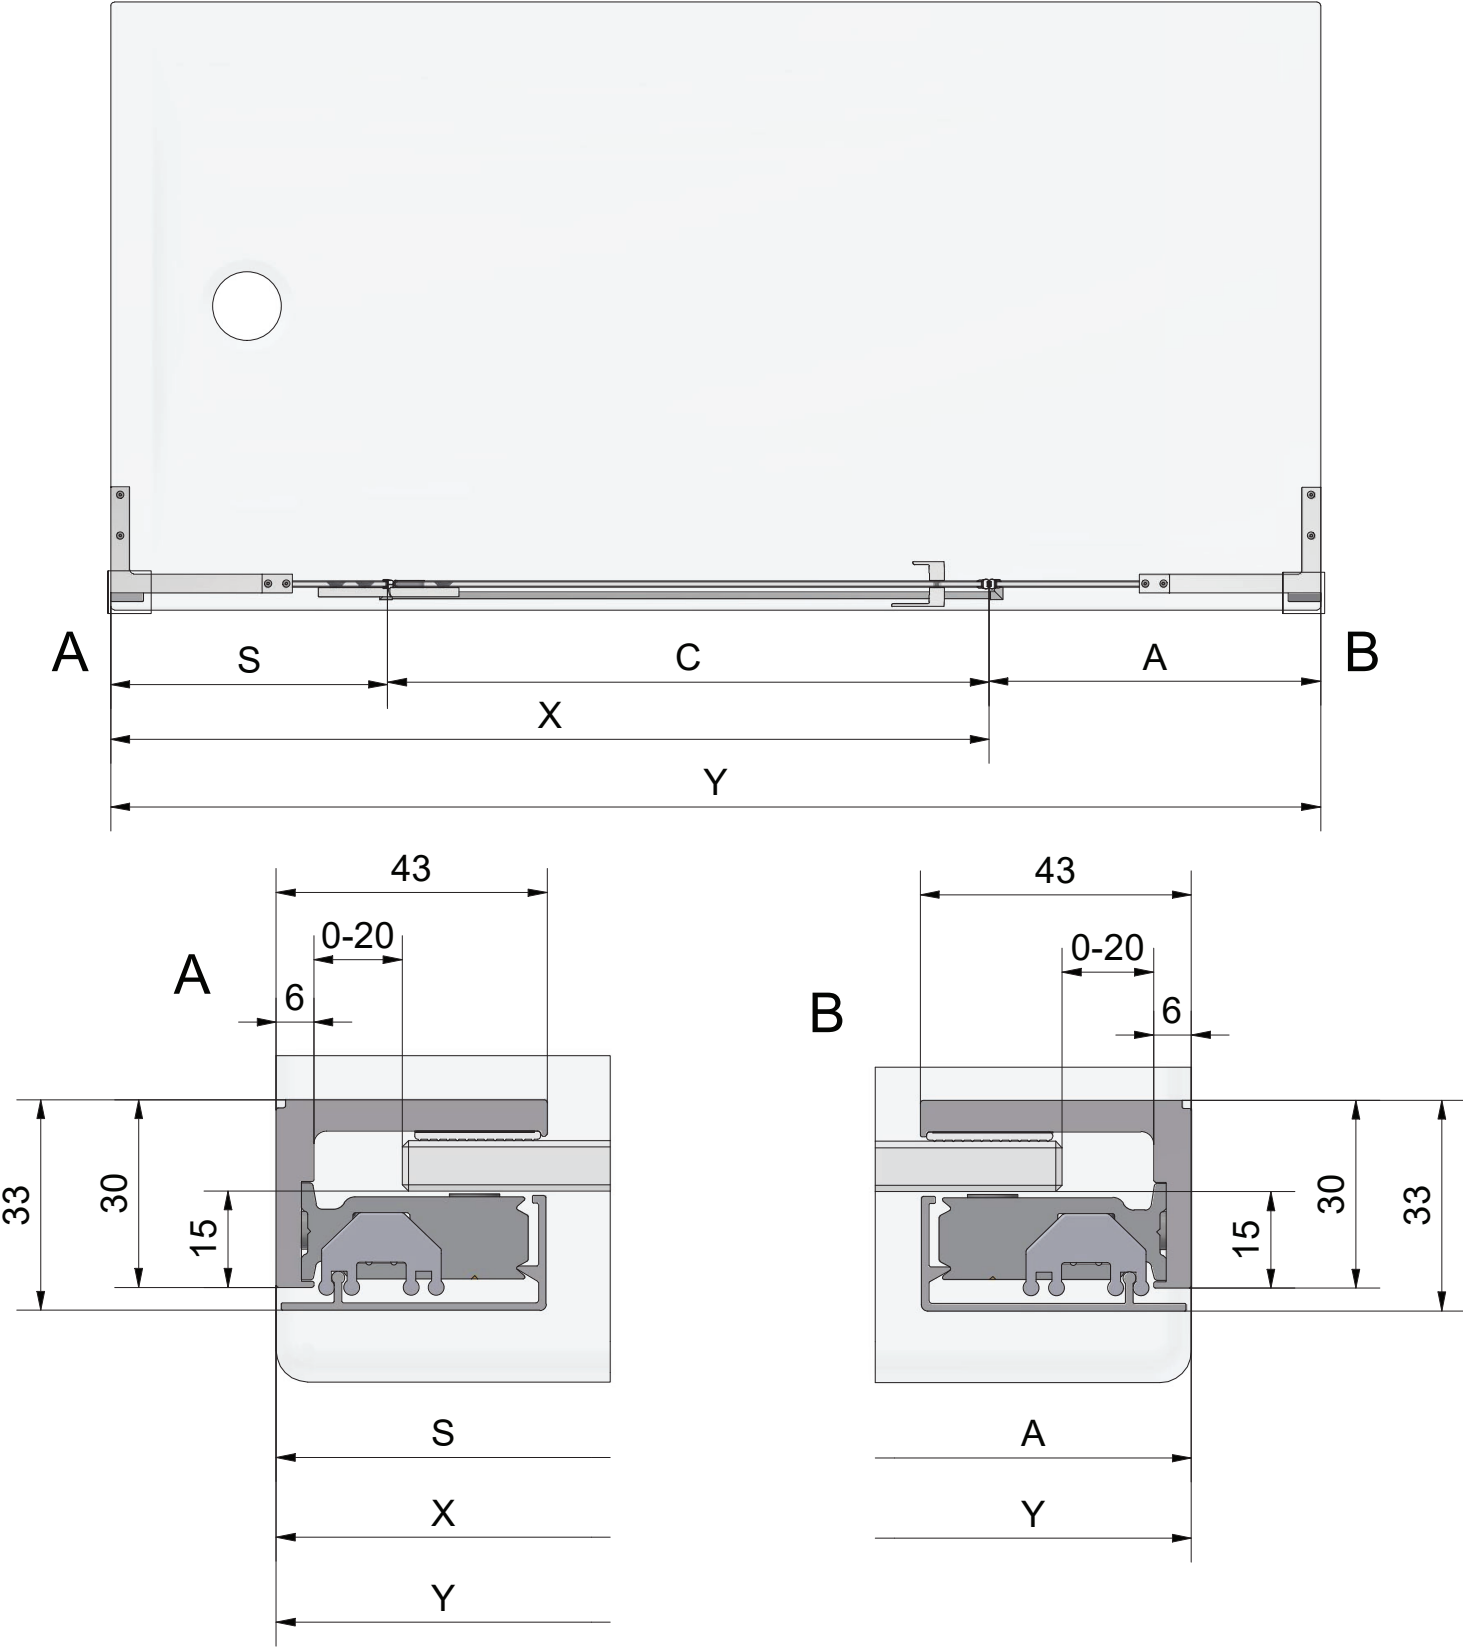

NP FXO					
Y	EPF 800	EPF 900	EPF 1000	EPF 1200	A (mm)
350	1070-1110	1170-1210	1270-1310	1470-1510	324-344
450	1170-1210	1270-1310	1370-1410	1570-1610	424-444
550	1270-1310	1370-1410	1470-1510	1670-1710	524-544

NP EPF	
TYPE	C (mm)
800	455
900	555
1000	555
1200	755